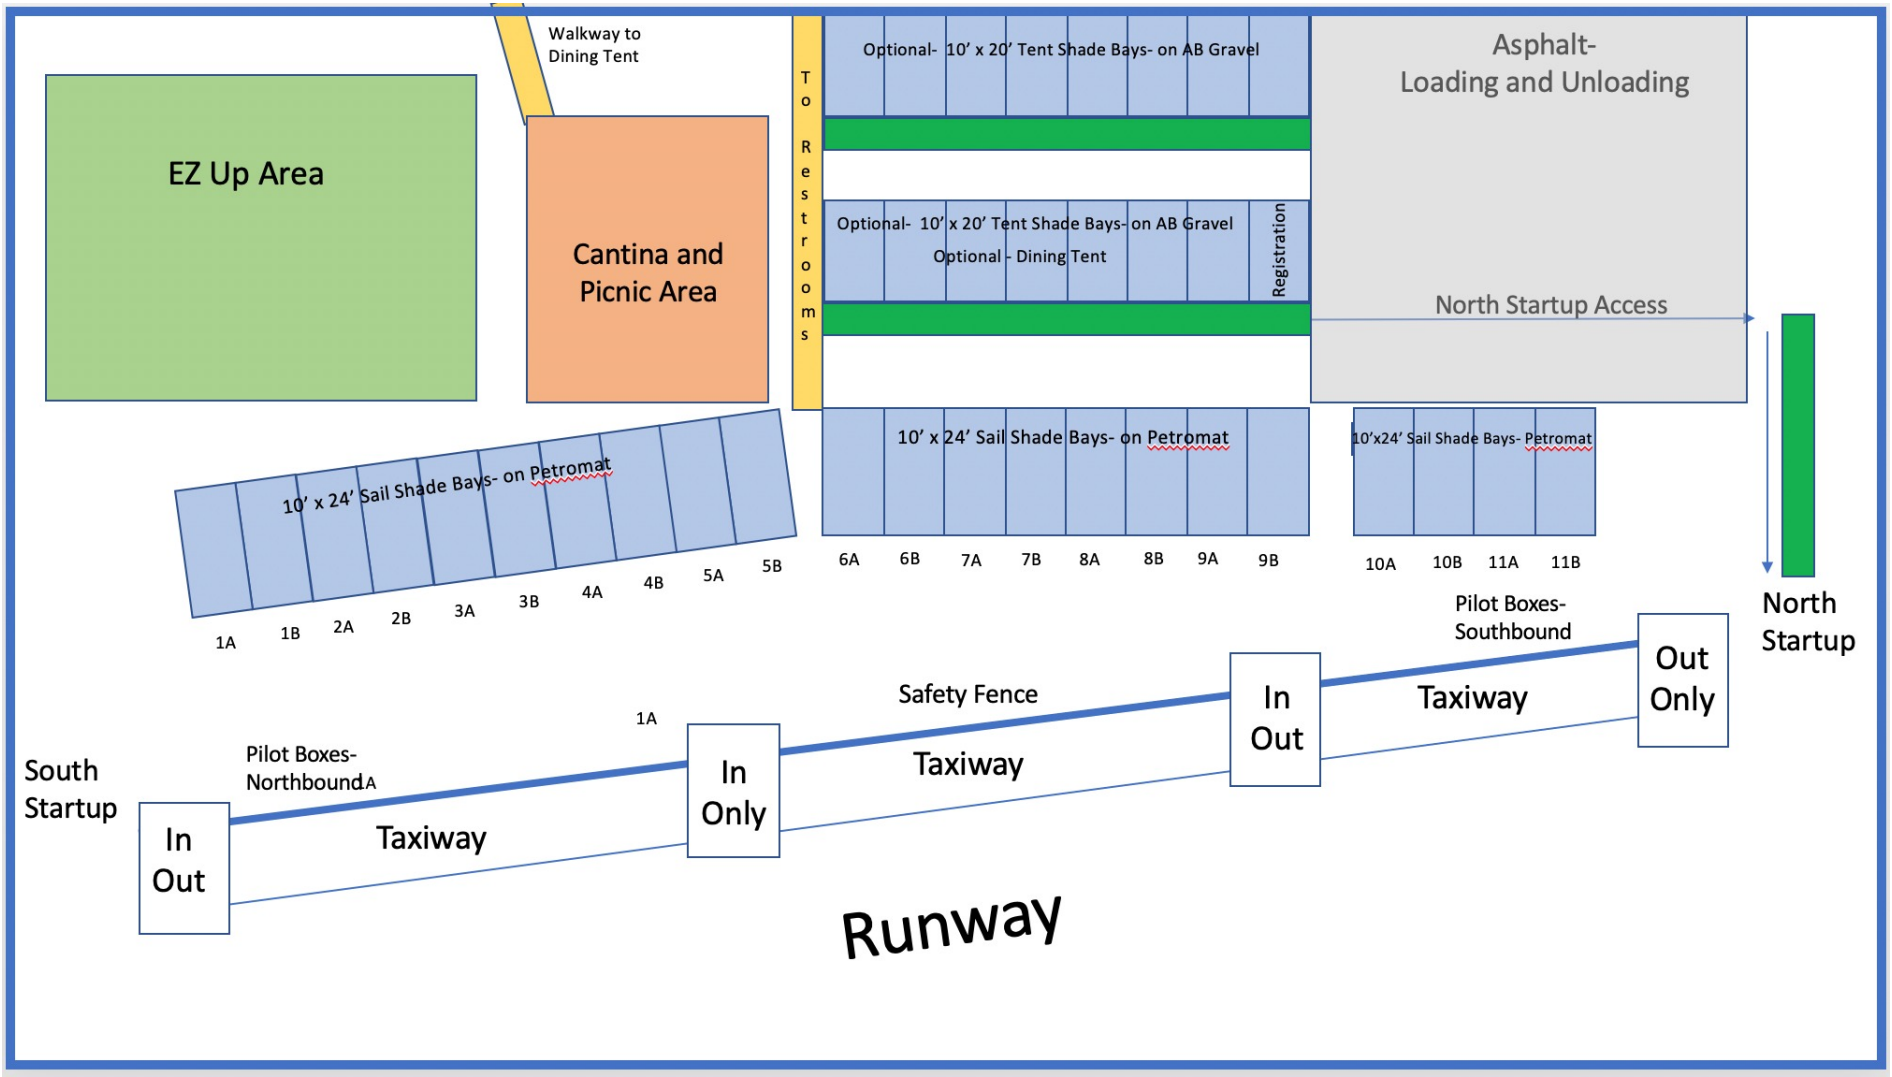
EZ Up Area
Walkway to Dining Tent
Cantina and Picnic Area
To Restrooms
Optional- 10' x 20' Tent Shade Bays- on AB Gravel
Optional- 10' x 20' Tent Shade Bays- on AB Gravel
Optional - Dining Tent
Registration
Asphalt-
Loading and Unloading
North Startup Access
10' x 24' Sail Shade Bays- on Petromat
10' x 24' Sail Shade Bays- on Petromat
10'x24' Sail Shade Bays- Petromat
1A 1B 2A 2B 3A 3B 4A 4B 5A 5B
6A 6B 7A 7B 8A 8B 9A 9B
10A 10B 11A 11B
North Startup
Pilot Boxes-
Southbound
Out Only
Taxiway
In Out
Safety Fence
1A
In Only
Taxiway
Pilot Boxes-
Northbound
South Startup
In Out
Taxiway
Runway